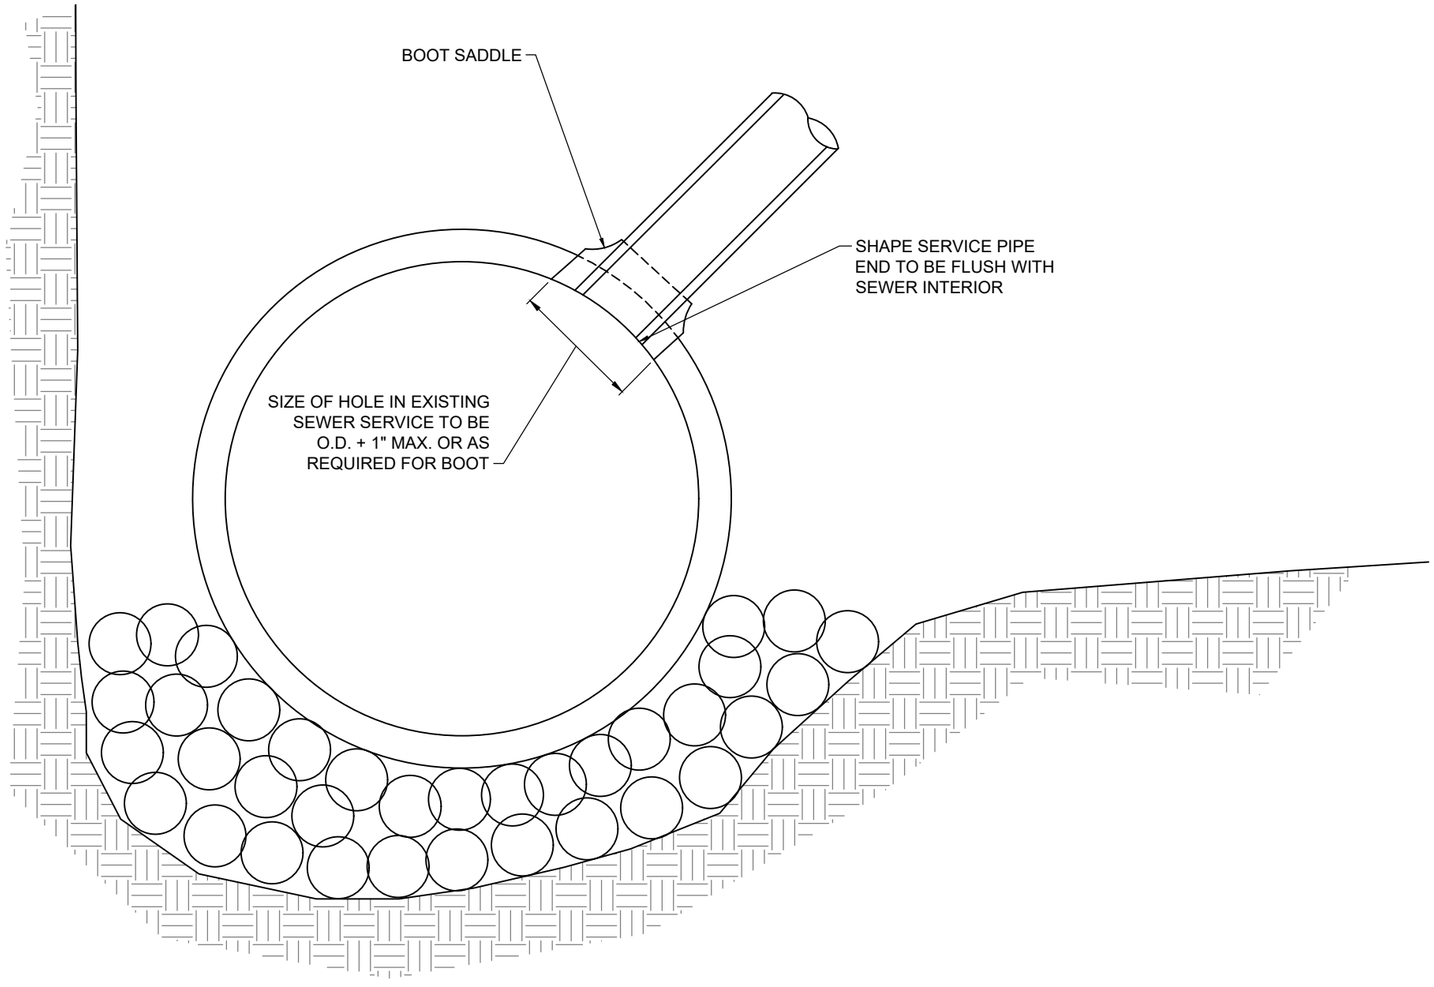

NOTES:

1. HOLE IN EXISTING SEWER SHALL BE CORED.
2. CONNECT SERVICE TO SEWER WTH:
   - BOOT ON RCP AND VCP SEWERS
   - TAPPING SADDLE ON DIP SEWERS
   - MANUFACTURED SADDLE ON PVC PIPE SEWERS
   - MANUFACTURED SADDLE ON HDPE PIPE SEWERS
3. NO HAMMER TAPS

95% SUBMITTAL

FULTON COUNTY STANDARD DETAIL 708

SERVICE CONNECTION ON EXISTING SEWERS

DATE	REVISIONS	DATE	REVISIONS
M/Y	XXX	M/Y	XXX

DGS/DRN/CHKD: XXX

APPROVED: XXX

DATE: XX-X-XX

FULTON COUNTY

FULTON COUNTY PUBLIC WORKS
141 PRYOR ST. ATLANTA, GA. 30303
404-612-7400 FAX: 404-224-0498

DRAWING NO.

708